PACKAGE No-04 Construction of Classrooms to Govt PU College and providing grill fencing and Other developmental Works to ISRO layout Park, Vishweshwarayya park, Raj kumar Park, Sri Saibaba park Yelahanka Assembly Constituency Under Amrutha Nagarothana Grants

Govt. PU College

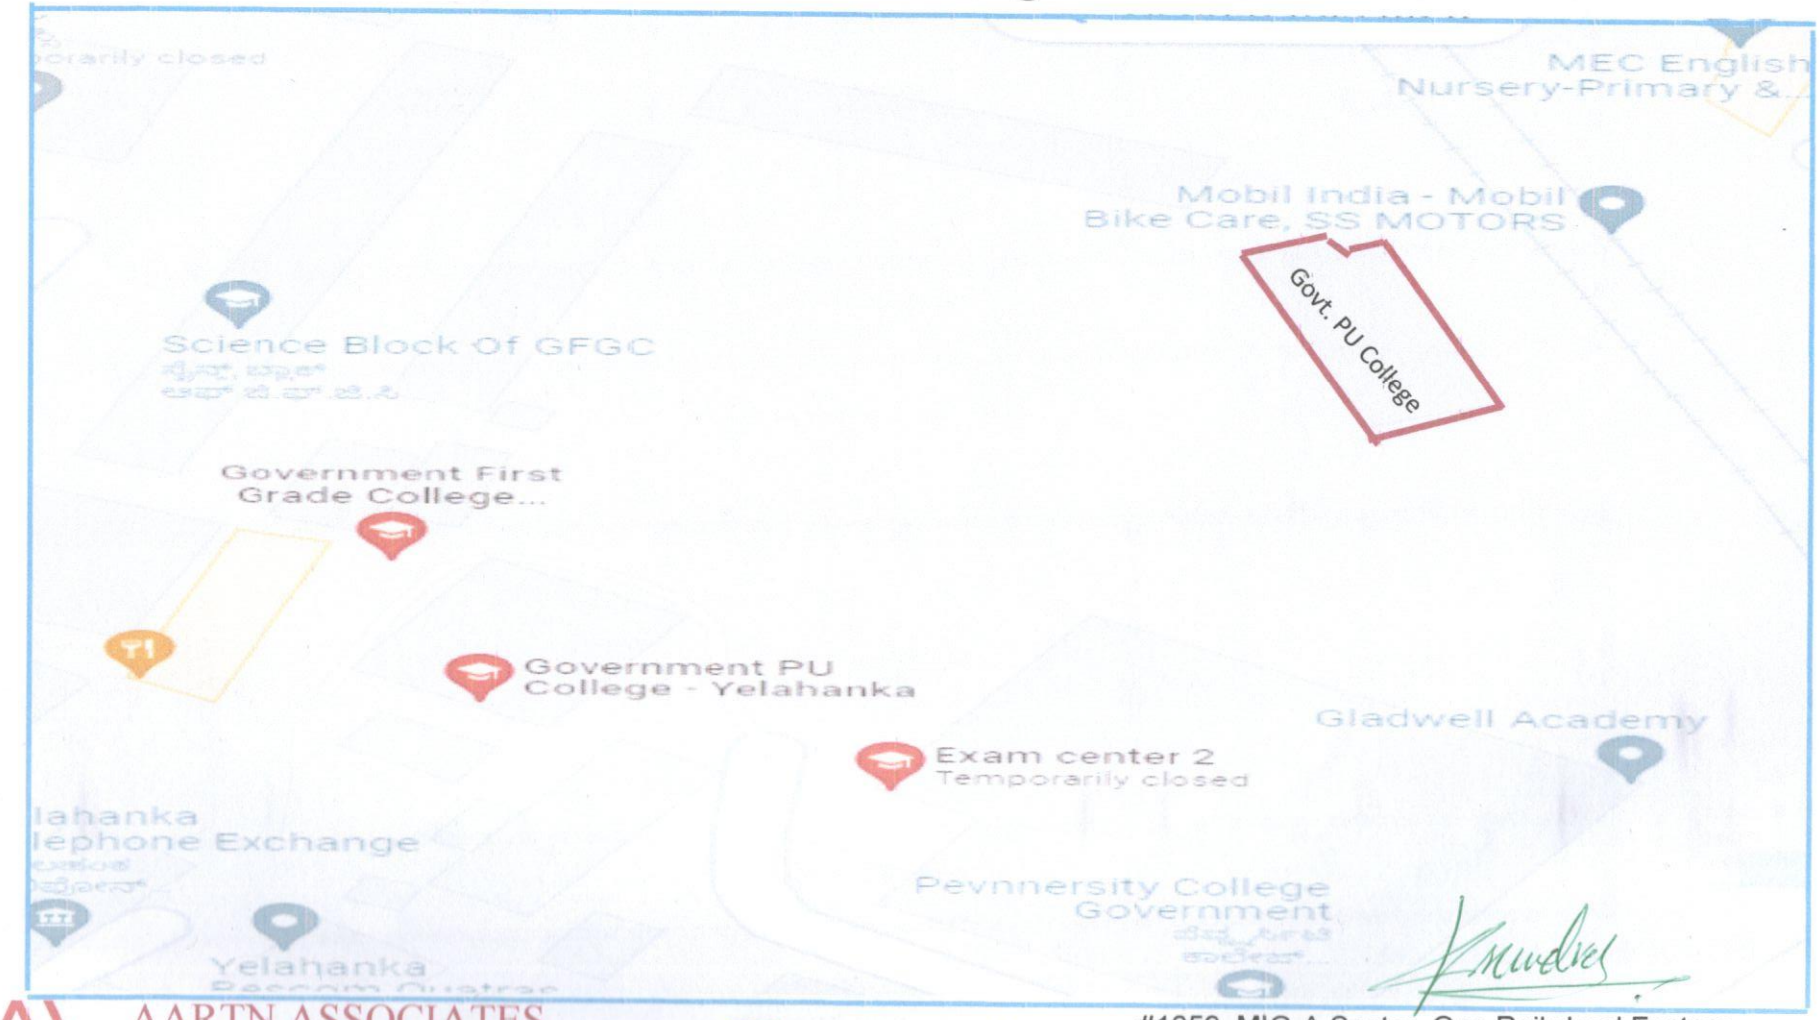

AARTN ASSOCIATES
The Modern Construction Solution

AARTN ASSOCIATES BANGALORE

#1059, MIG-A Sector, Opp Railwheel Factory
Yelahanka New Town, Bangalore-560064
CELL: 8048505503

GOVT. PU COLLEGE BUILDING

AARTN ASSOCIATES
The Modern Construction Solutions

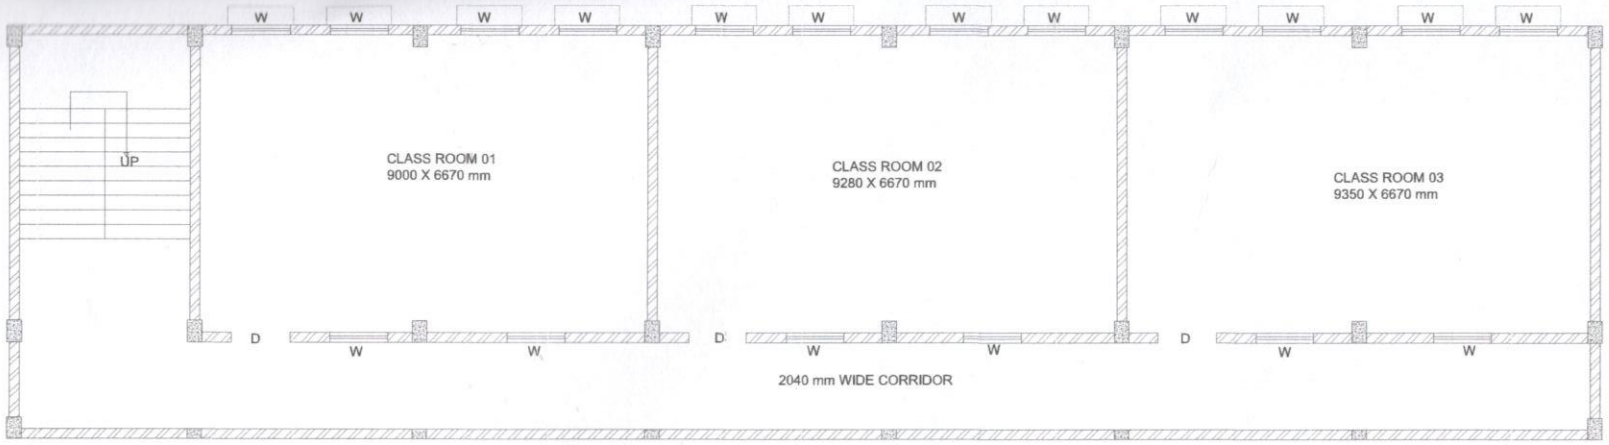
W W W W W W W W W W W W
UP
CLASS ROOM 01
9000 X 6670 mm
CLASS ROOM 02
9280 X 6670 mm
CLASS ROOM 03
9350 X 6670 mm
D W W D W W D W W
2040 mm WIDE CORRIDOR

SECOND FLOOR

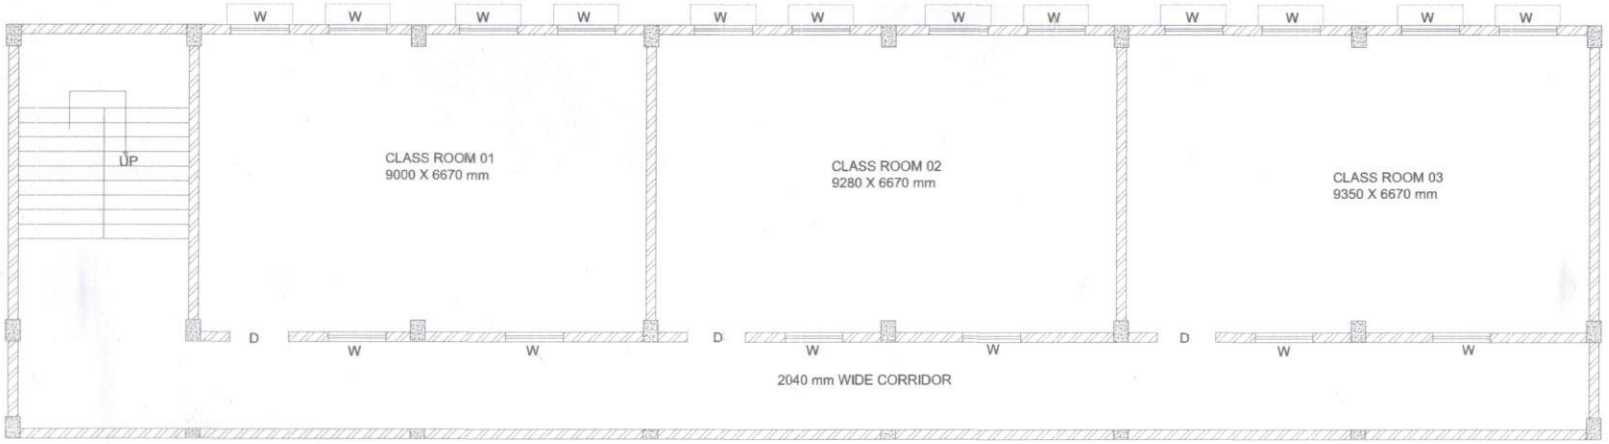
W W W W W W W W W W W W
UP
CLASS ROOM 01
9000 X 6670 mm
CLASS ROOM 02
9280 X 6670 mm
CLASS ROOM 03
9350 X 6670 mm
D W W D W W D W W
2040 mm WIDE CORRIDOR

FIRST FLOOR

DIMENSIONS

DOORS = 1220 X 2134 mm
WINDOWS= 1220 X 1220 mm
WALL THICKNESS = 203 mm
COLUMNS = 305 X 457 mm

AARTN ASSOCIATES
DATE
BANGALORE

Asst. Executive Engineer
Project Division
Yelahanka Zone
BBMP, Bangalore - 92